ECOHOUSEMART
fine timber works


Questions? We are here to help!
Tel. **(631) 552 5553**
Drop us a line: **house@ecohousemart.com**

SOLID WOOD HOUSE #CLT-123



Design:	**CONTEMPORARY**
Floors:	**1**
Gross area:	**1330 sq ft**
Net area:	**1330 sq ft**
Bedrooms:	**3**
Bathrooms:	**2**
Carport:	**Yes**

First floor

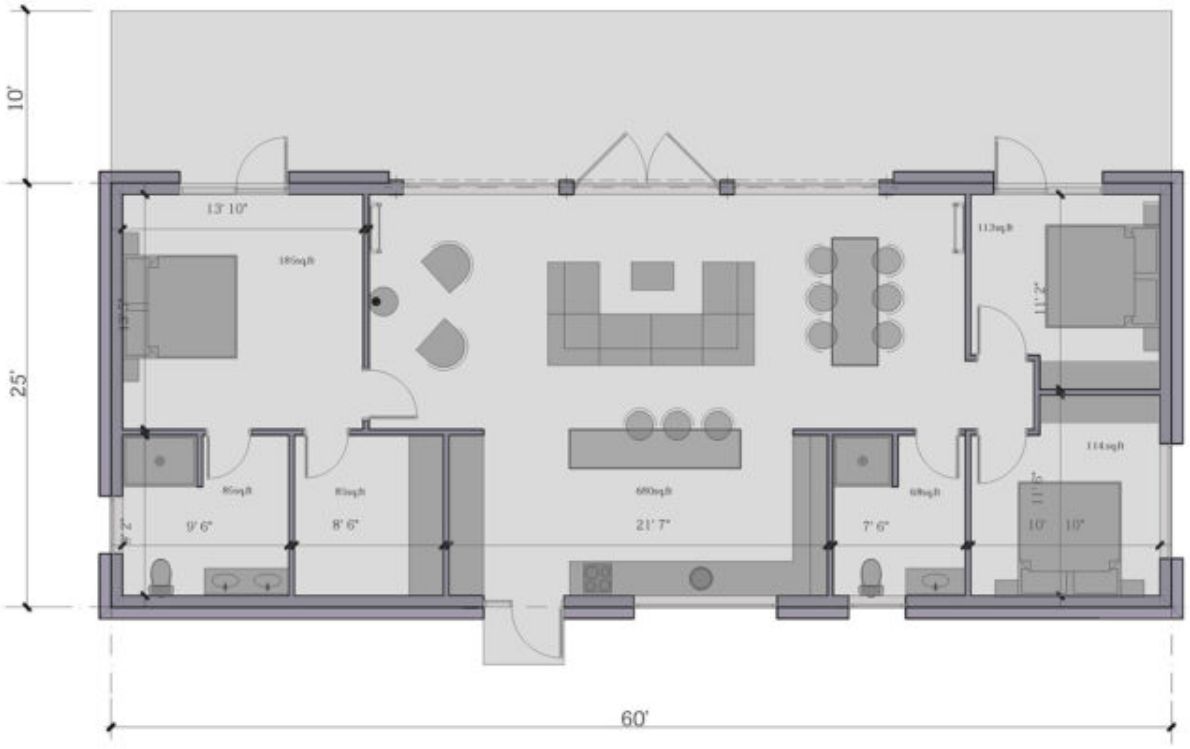














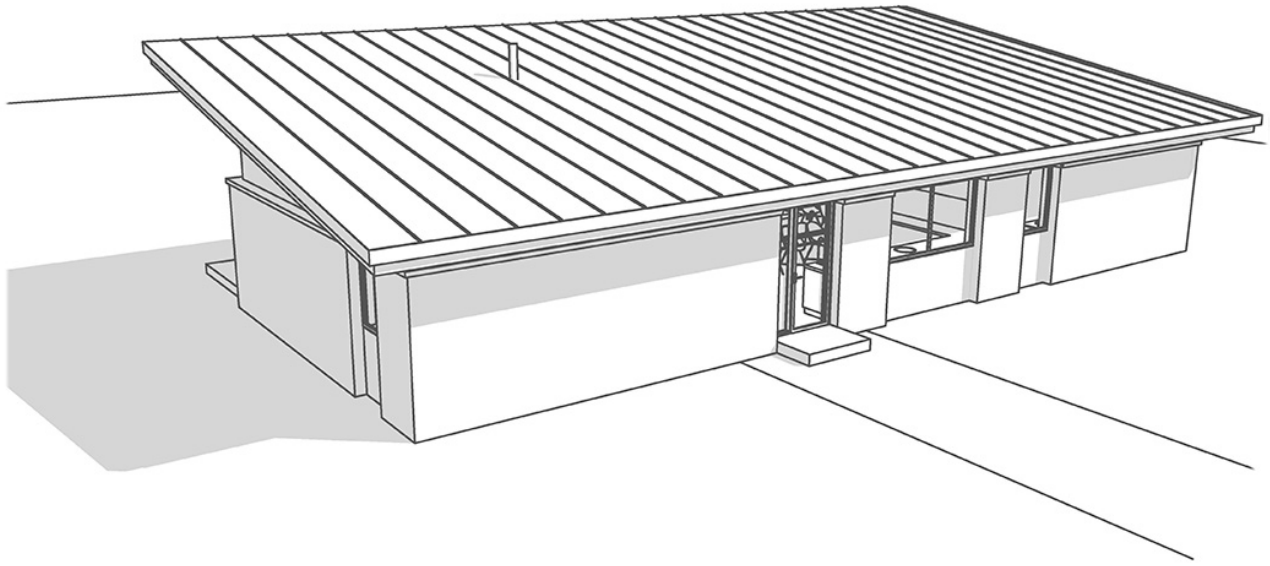


Elevation 2-1
Scale 1:100

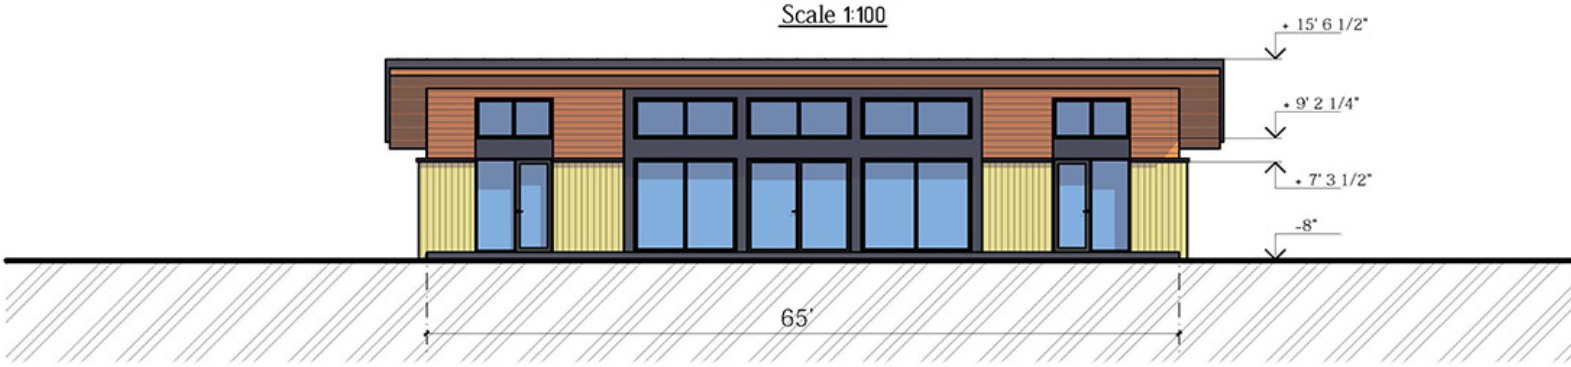

Elevation 1-2
Scale 1:100

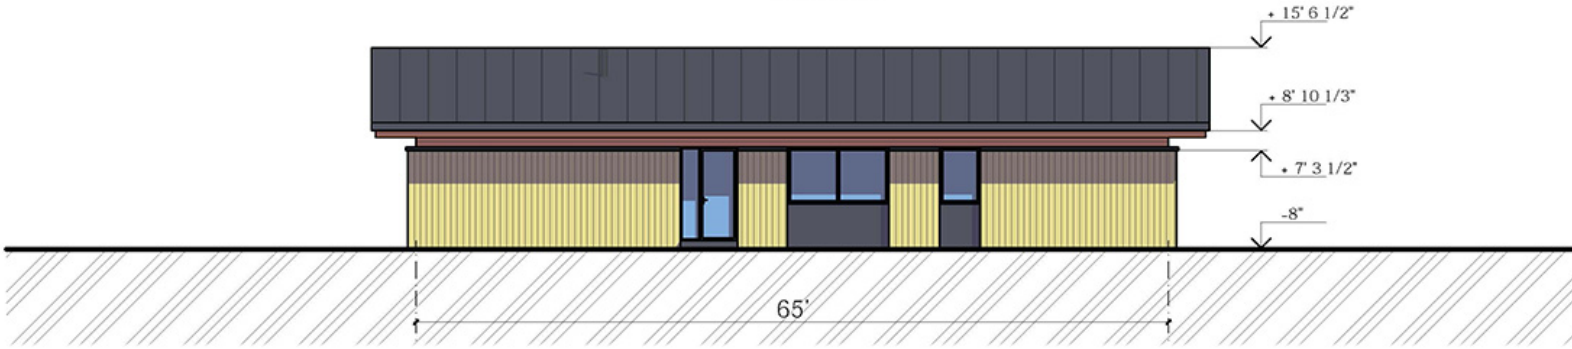

Elevations B -A
Scale1:100

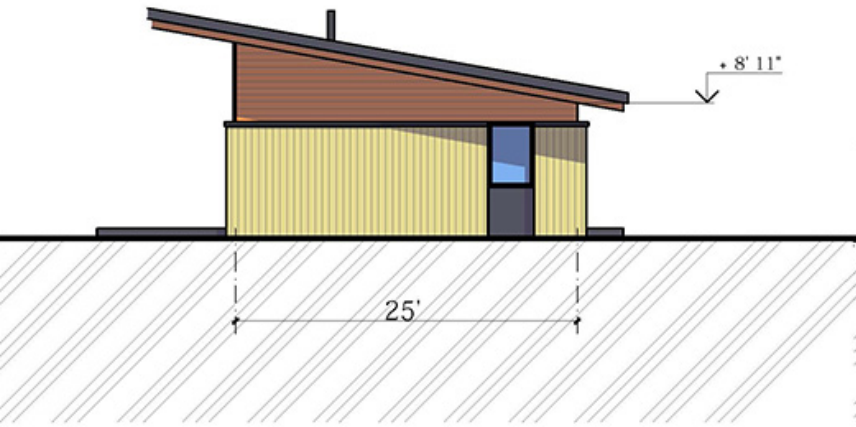

Elevations A-B
Scale1:100

